for the work of providing and laying of 300mm dia NP3 class RCC & 230mm dia SW sewer line in place of damaged 175/230mm dia SW sewer at Yadava College Road, Madhava nagara, coming under LLR S/stn of AEE SW–1 Division area.

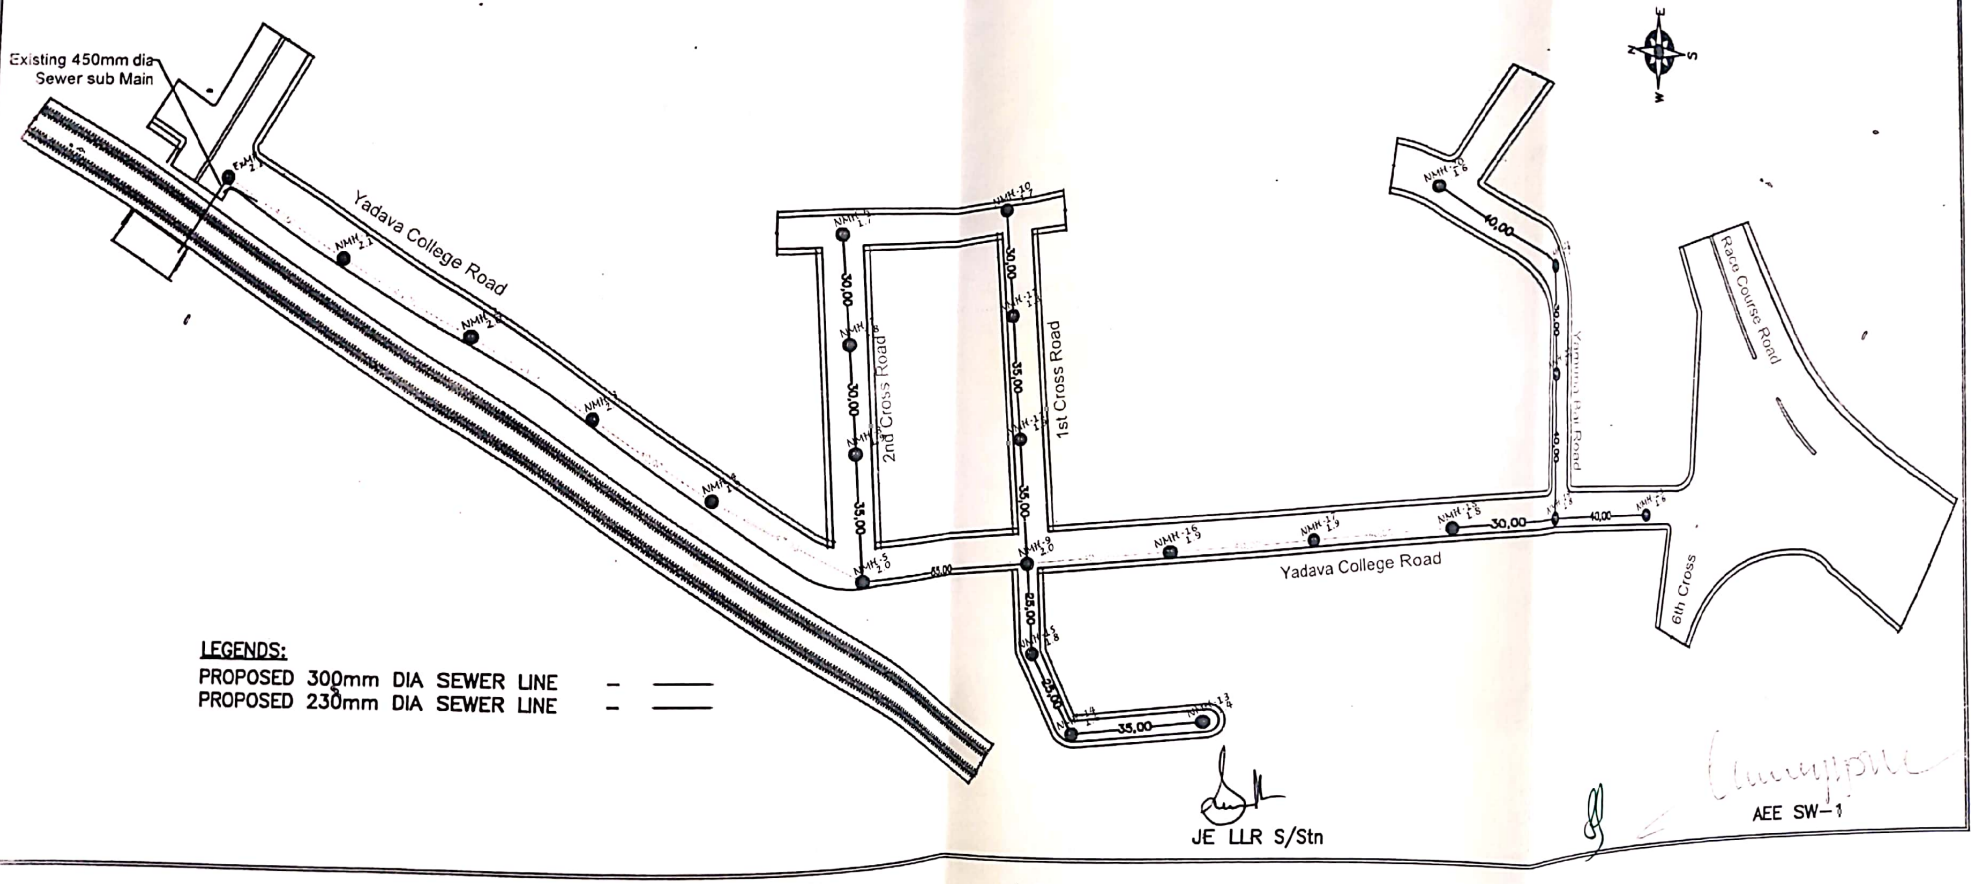

JE LLR S/Stn

AEE SW–1

Scanned with OKEN Scanner

Google Maps for the work of providing and laying of 300mm dia NP3 class RCC & 230mm dia SW sewer line in place of damaged 175/230mm dia SW sewer at Yadava College Road, Madhava nagara, coming under LLR S/stn of AEE SW-1 Division area.

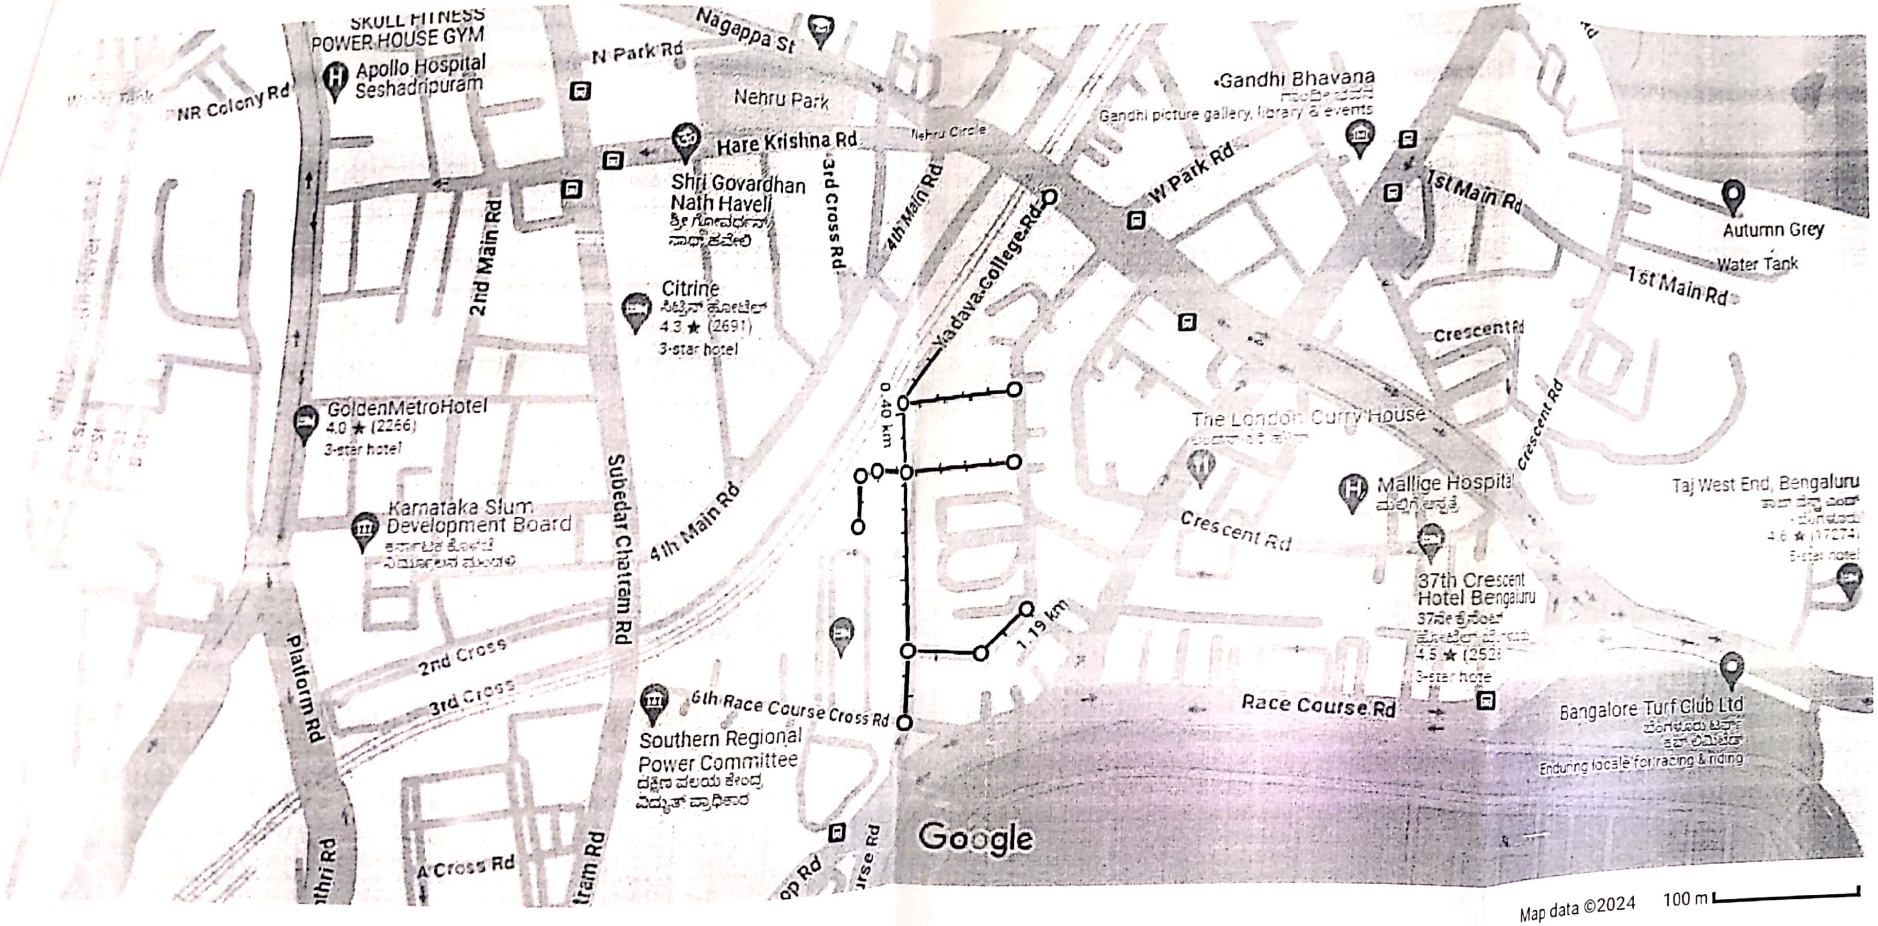

Jr-LLR

SUNNYDALE
ABDSM

1/1

https://www.google.com/maps/@12.9857668,77.5775343,17z

Scanned with OKEN Scanner